GROUND DETAILS

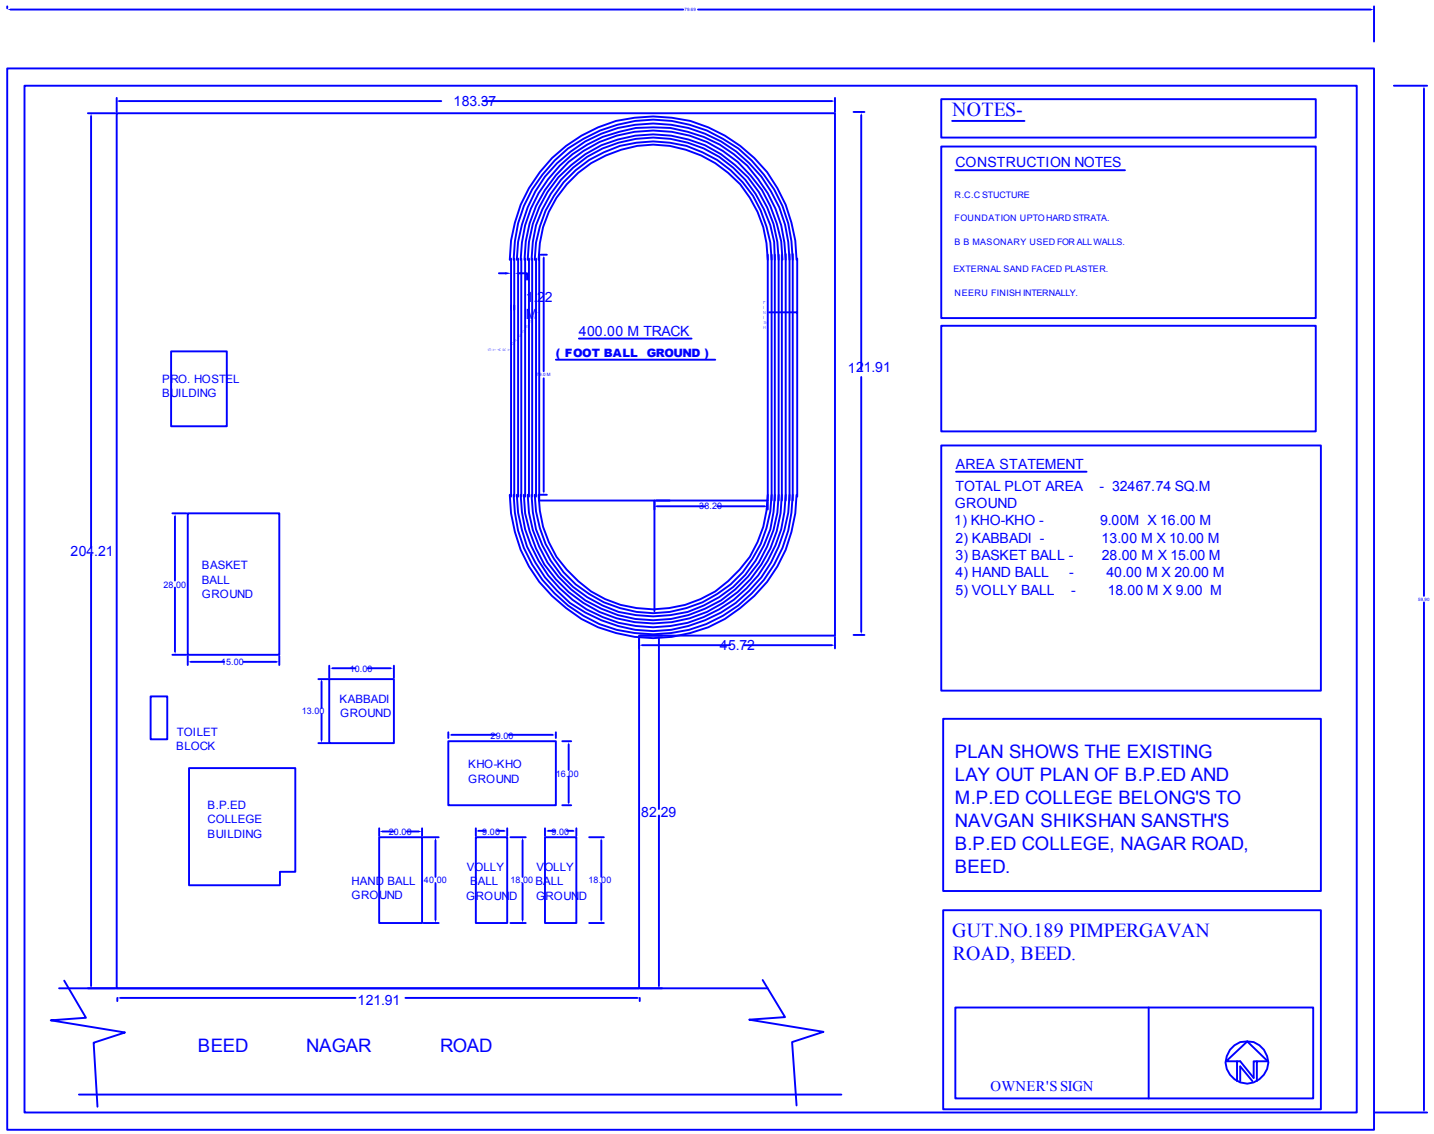

NOTES-

CONSTRUCTION NOTES

R.C.C STUCTURE

FOUNDATION UPTO HARD STRATA.

B B MASONARY USED FOR ALL WALLS.

EXTERNAL SAND FACED PLASTER.

NEERU FINISH INTERNALLY.

AREA STATEMENT

TOTAL PLOT AREA - 32467.74 SQ.M

GROUND

1) KHO-KHO - 9.00M X 16.00 M
2) KABBADI - 13.00 M X 10.00 M
3) BASKET BALL - 28.00 M X 15.00 M
4) HAND BALL - 40.00 M X 20.00 M
5) VOLLY BALL - 18.00 M X 9.00 M

PLAN SHOWS THE EXISTING LAY OUT PLAN OF B.P.ED AND M.P.ED COLLEGE BELONG'S TO NAVGAN SHIKSHAN SANSTH'S B.P.ED COLLEGE, NAGAR ROAD, BEED.

GUT.NO.189 PIMPERGAVAN ROAD, BEED.

OWNER'S SIGN